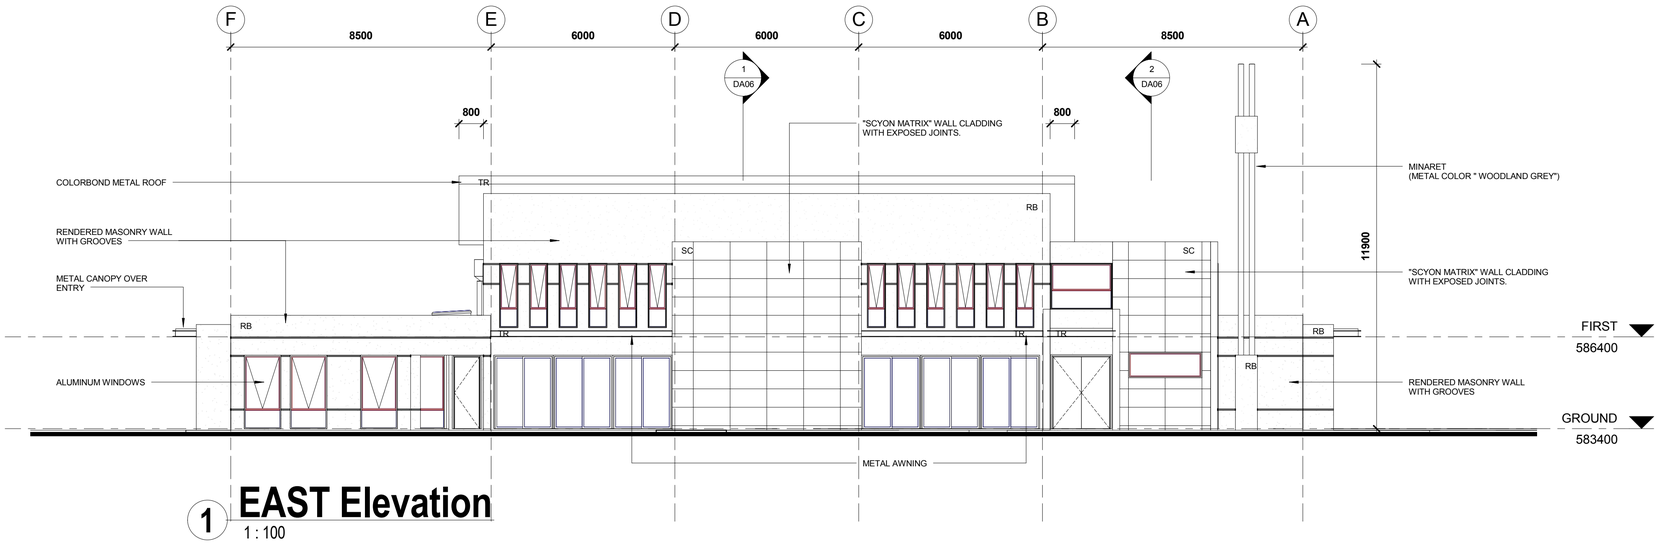

1 EAST Elevation

1 : 100

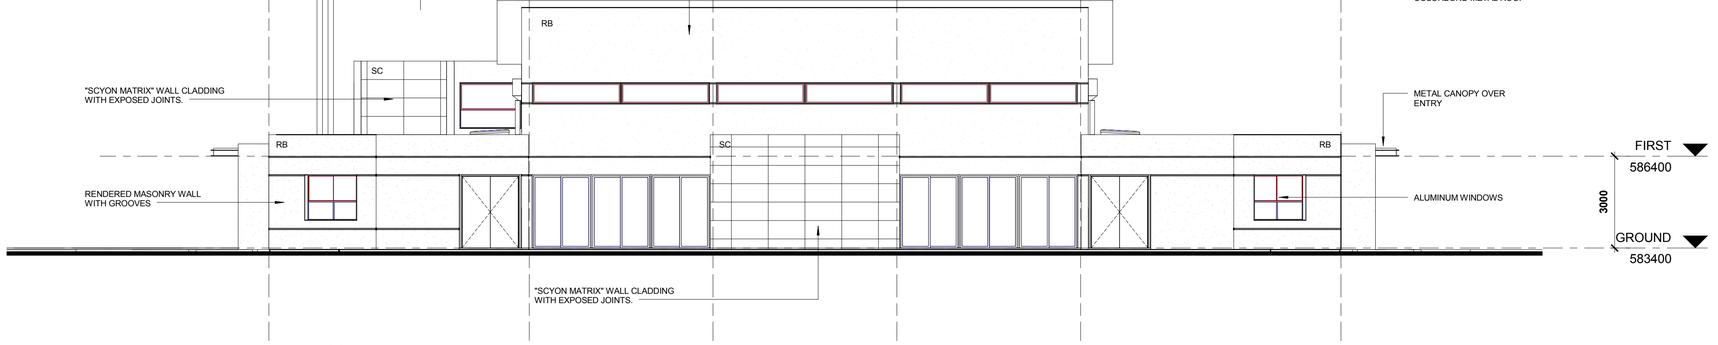

2 WEST Elevation

1 : 100

LEGEND:

MR - 'COLORBOND' METAL ROOF
(COLOR - SURF MIST)

SC - 'SCYON MATRIX' WALL CLADDING
(COLOR - BUSHLAND GREY)

WINDOW - ALUMINIUM FRAME
(COLOR - 'WOODLAND GREY')

RB - RENDERED MASONRY WALL
(COLOR - 'DULUX- LEXICON WHITE'

TR - ROOF TRIM & GUTTER
(COLOR - 'WOODLAND GREY')

© 4TH D PLANNING & DESIGN
ANY FORM OF REPRODUCTION OF THIS DRAWING IN FULL OR IN PART WITHOUT THE WRITTEN PERMISSION OF 4TH D PLANNING & DESIGN CONSTITUTES AN INFRINGEMENT OF COPYRIGHT

Rev	Description	By	Date
A	DA ISSUE	JA	29.01.13

4TH D PLANNING & DESIGN
35 Clem Hill Street, Gordon ACT 2906
Tel: (02) 6294 8059 Mob: 0434674176
Email: info@4thd.com.au Web: www.4thd.com.au
ACN 154 870 078

Consultants

QUANTITY SURVEYOR
-
STRUCTURAL ENGINEER
-
CIVIL & HYDRAULIC ENGINEER
-
BCA CONSULTANT
-
CONSTRUCTION MANAGERS
-

Client

CANBERRA ISLAMIC CENTER INC.

Site

BLOCK 4 SECTION 52 MONASH
221 Clive Steele Avenue

Project

STAGE 2 DEVELOPMENT OF CIC - ANIL COMPLEX

Drawing Title

COLOR SAMPLE SCHEDULE -EAST & WEST

PROJECT NUMBER	Scale 1 : 100
CHECKED BY SH	Date DEC, 2012
DRAWN BY JA	Rev A
Drawing Number A15.02	North