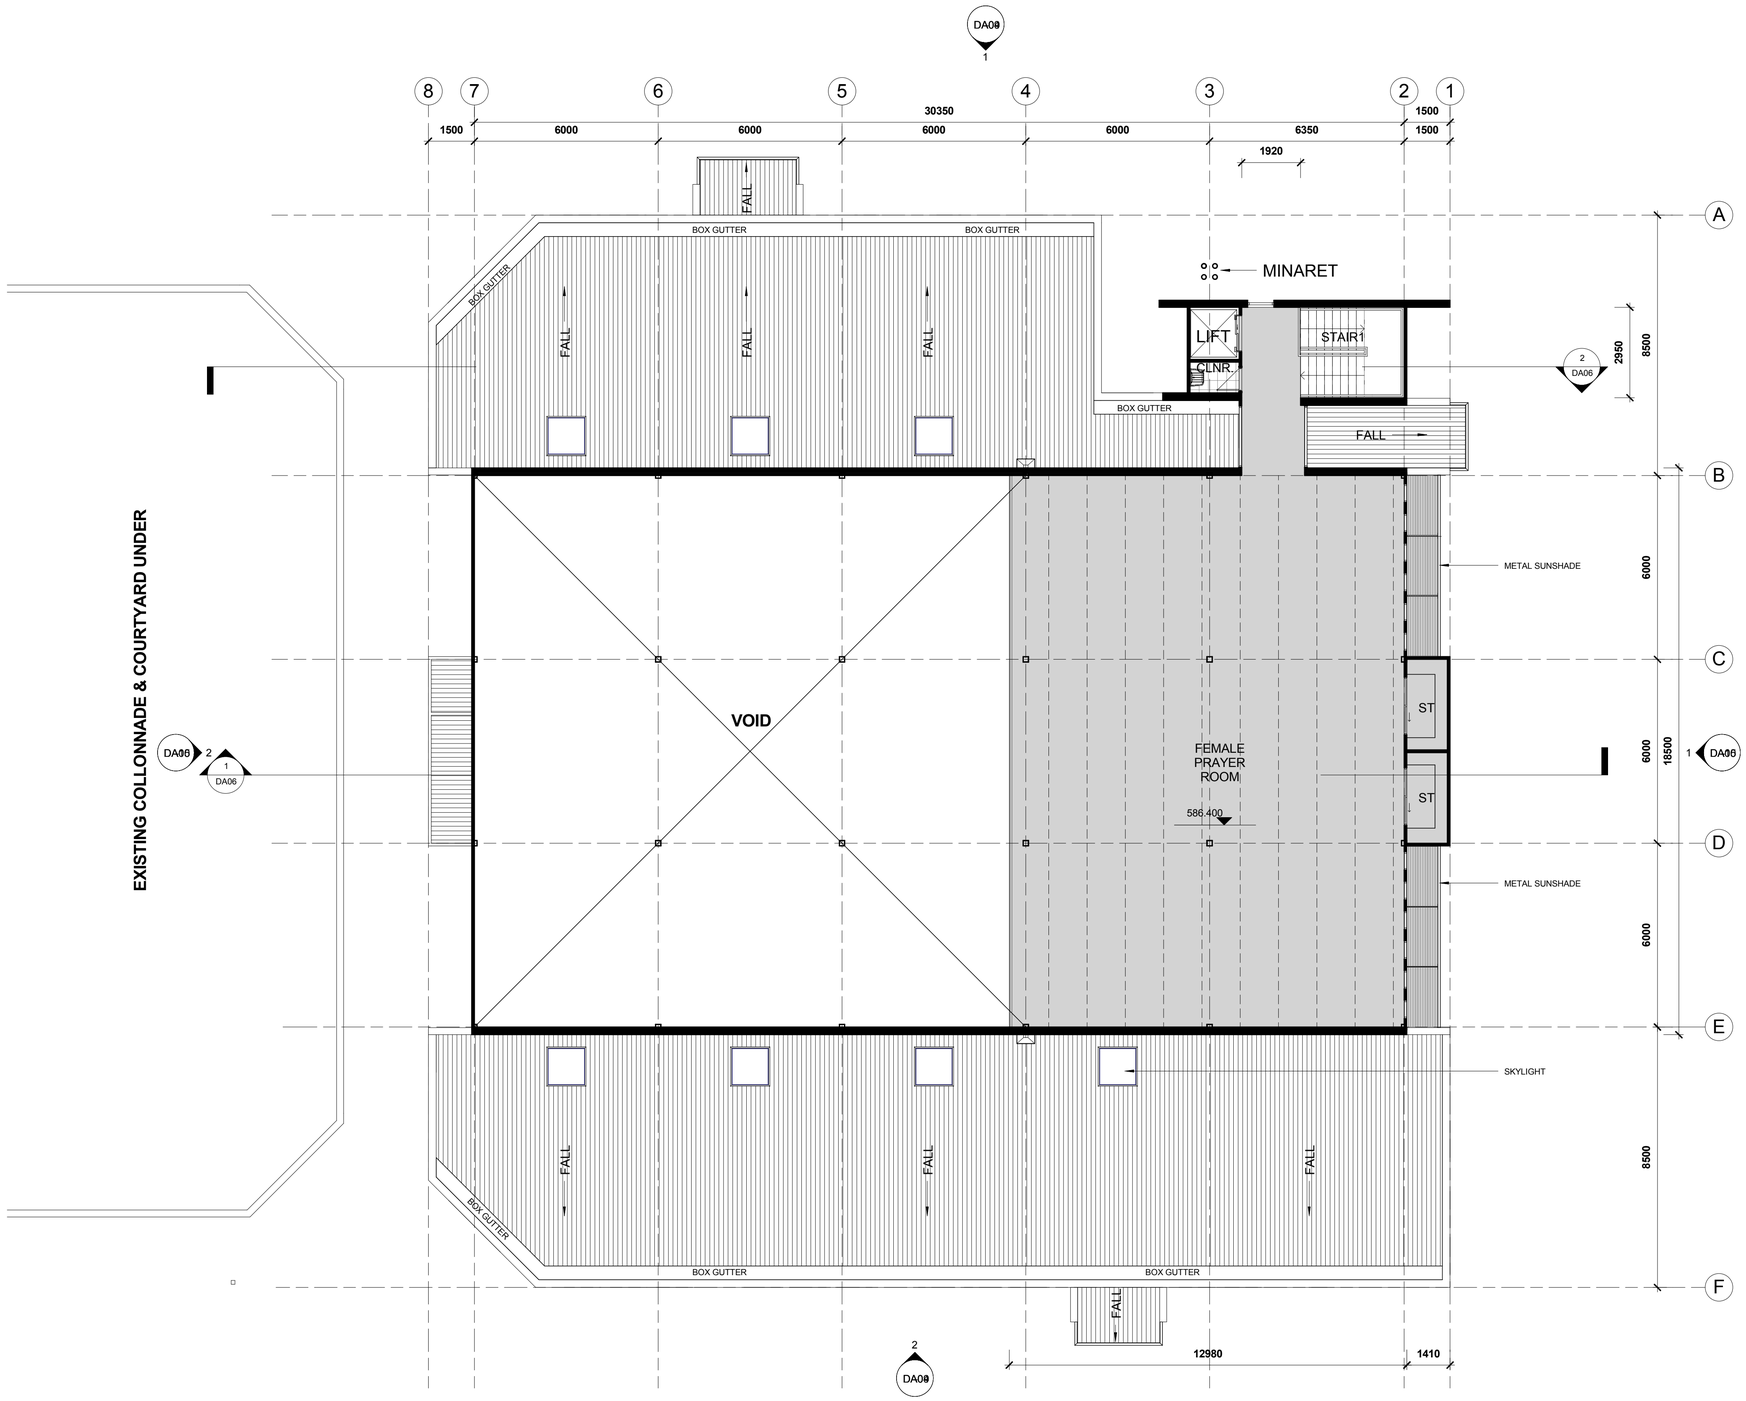

© 4TH D PLANNING & DESIGN
ANY FORM OF REPRODUCTION OF THIS DRAWING IN FULL OR IN PART WITHOUT THE WRITTEN PERMISSION OF 4TH D PLANNING & DESIGN CONSTITUTES AN INFRINGEMENT OF COPYRIGHT

Rev	Description	By	Date
A	PRE DA ISSUE	JA	25.10.12
B	DA ISSUE	JA	29.01.13

4TH D PLANNING & DESIGN
35 Clem Hill Street, Gordon ACT 2906
Tel: (02) 6294 8059 Mob: 0434674176
Email: info@4thd.com.au Web: www.4thd.com.au
ACN 154 870 078

Consultants

QUANTITY SURVEYOR
-
STRUCTURAL ENGINEER
-
CIVIL & HYDRAULIC ENGINEER
-
BCA CONSULTANT
-
CONSTRUCTION MANAGERS
-

Client

CANBERRA ISLAMIC CENTER INC.

Site

BLOCK 4 SECTION 52 MONASH
221 Clive Steele Avenue

Project

STAGE 2 DEVELOPMENT OF CIC - ANIL COMPLEX

Drawing Title

FIRST FLOOR PLAN

PROJECT NUMBER	Scale 1 : 100
CHECKED BY SH	Date DEC, 2012
DRAWN BY JA	Rev B
Drawing Number A10.03	North